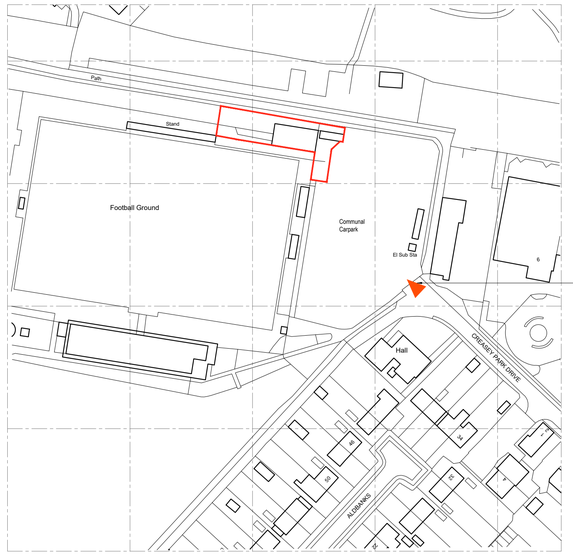

LOCATION PLAN 1:1250@A1

1:1250@A1 0m 25m 50m

View looking North East from football field

View Looking North West towards proposed cabin site

View of Storage Building looking West from car park showing existing cabin to be removed

View looking East of Proposed cabin site

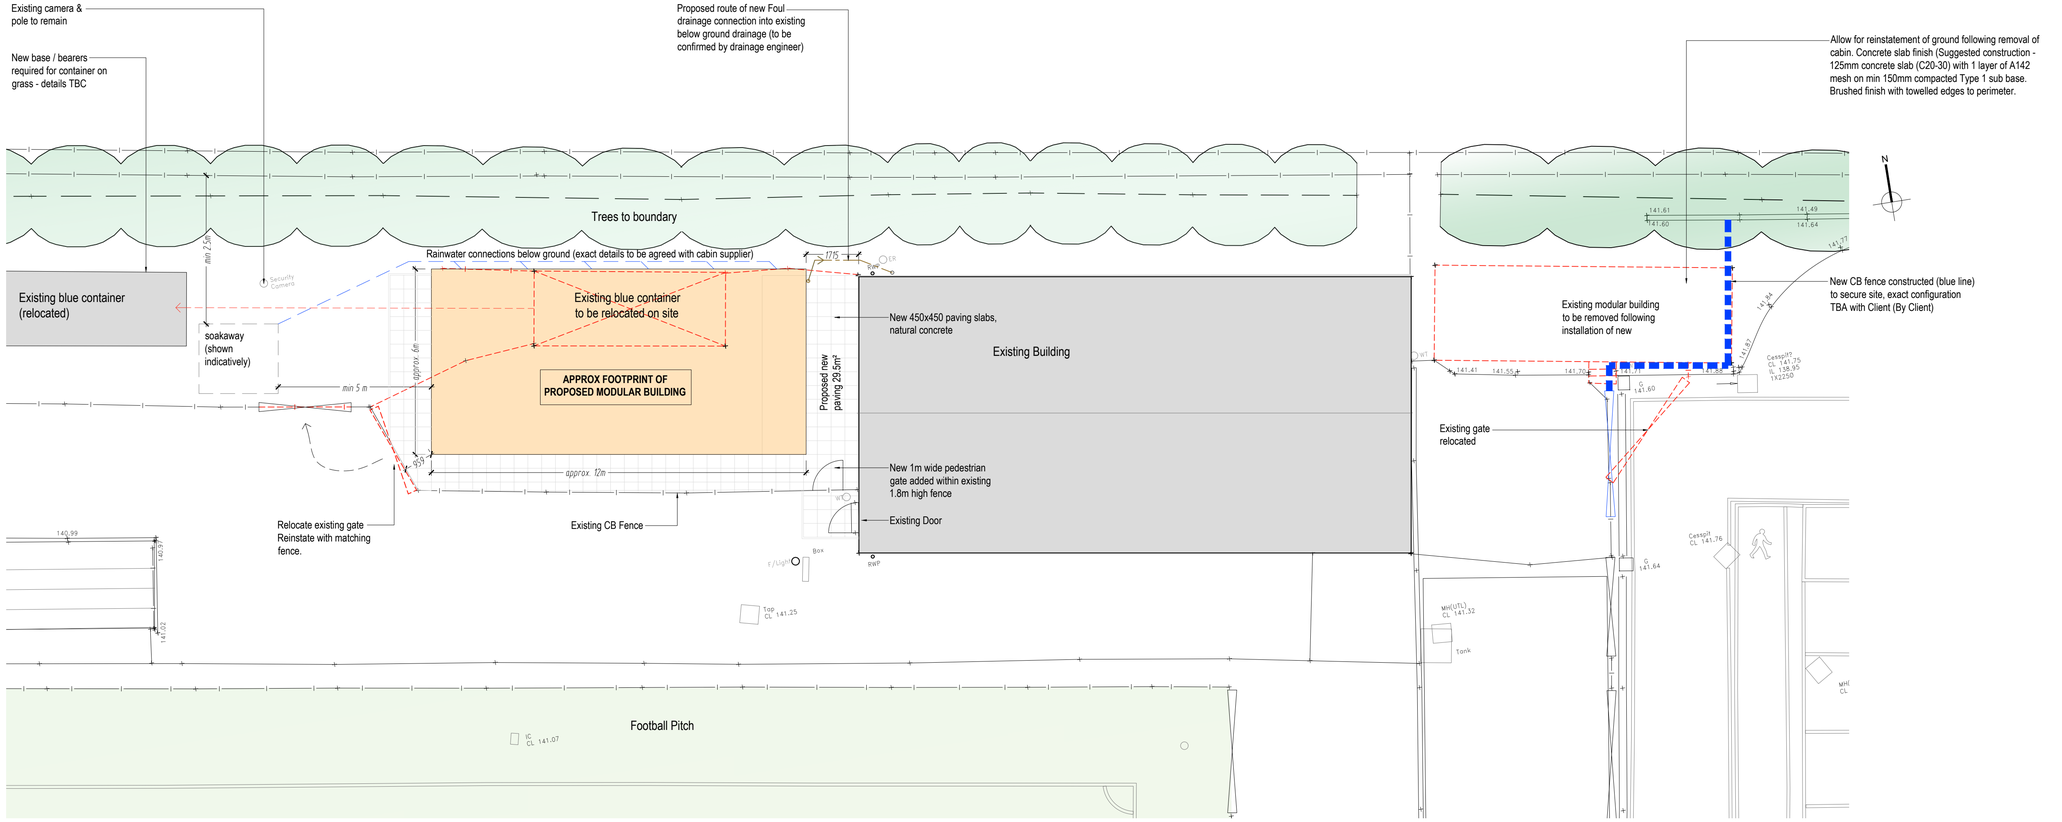

PROPOSED SITE PLAN 1:100@A1

NOTES:

This drawing/design is for use solely in connection with the project.

This drawing/design is the copyright of STENTON OBHI ARCHITECTS LTD and must not be reissued, loaned or copied without written consent.

All dimensions/setting out to be checked on site by the contractor before construction proceeds. Use written dimensions only, do not scale from drawing.

This drawing is to be read in conjunction with all construction status information relevant to the project. Any apparent discrepancy to be brought to the attention of STENTON OBHI ARCHITECTS LTD.

Status:
PL - Planning **P** - Preliminary **BR** - Building Regulations
T - Tender **C**- Construction **R** - Record

0m 2m 4m 8m
1:100@A1

Rev	Date	Revison
A	13.04.26	TENDER ISSUE

Stenton Obhi Architects - 3 Lakeview House, Bond Avenue Bletchley, Milton Keynes, MK1 1FB
t : 01908 732100
e: soa@so-architects.co.uk
w: www.so-architects.co.uk

CLIENT
Grounds Operations
Dunstable Town Council

PROJECT
Proposed Prefabricated Unit
Creasey Park
Dunstable LU6 1BB

DRAWING
TENDER
Location & Site Plan

SCALE:	DATE:	DRAWN:	CHECKED:
1:100@A1	Apr 26	KS	KO

Status:	Project No:	Drawing No:	Revision:
T	06446	300	A